




BOUNDARY WALL FOUNDATION

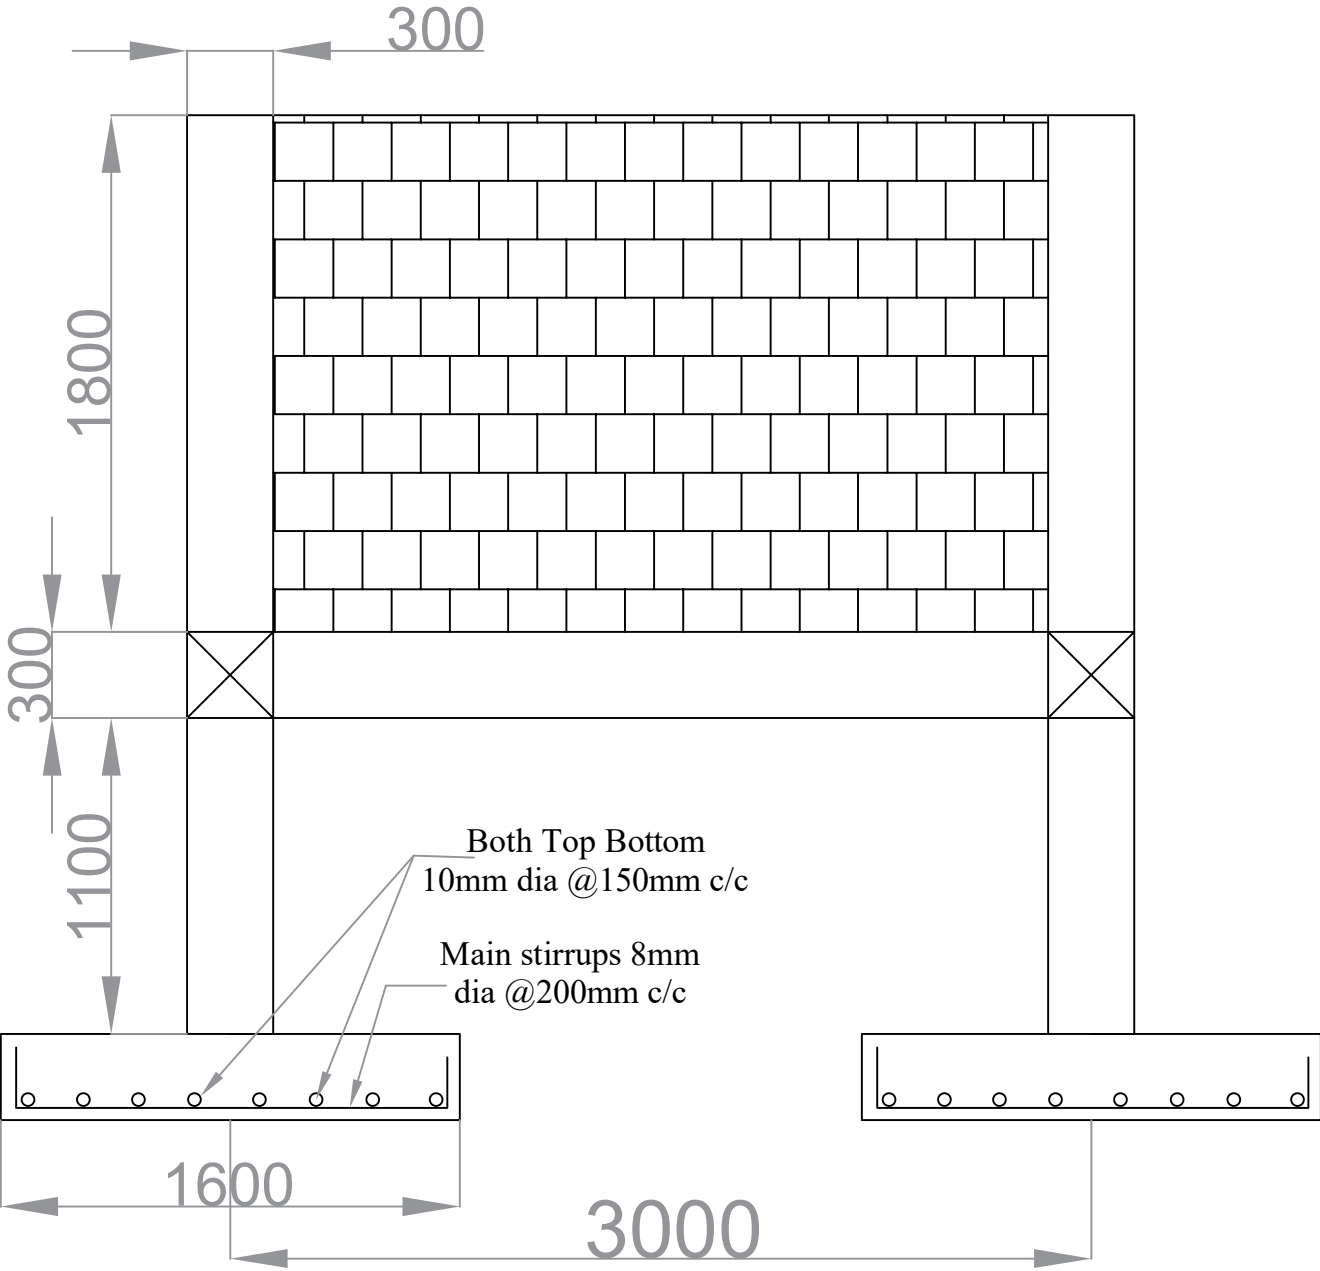

ODISHA POWER GENERATION CORPORATION LTD		
WORK NAME - CONSTRUCTION OF FOOTBALL STADIUM AT BHAINSA		
Prepared by	Ayashkant Sahoo	
Reviewed by	Satyabrat Malla	
Approved by	Sajan Ku. Dash	
Date: 10/10/2026		Revision: REV0
Drawing no.: BW/FR/01		

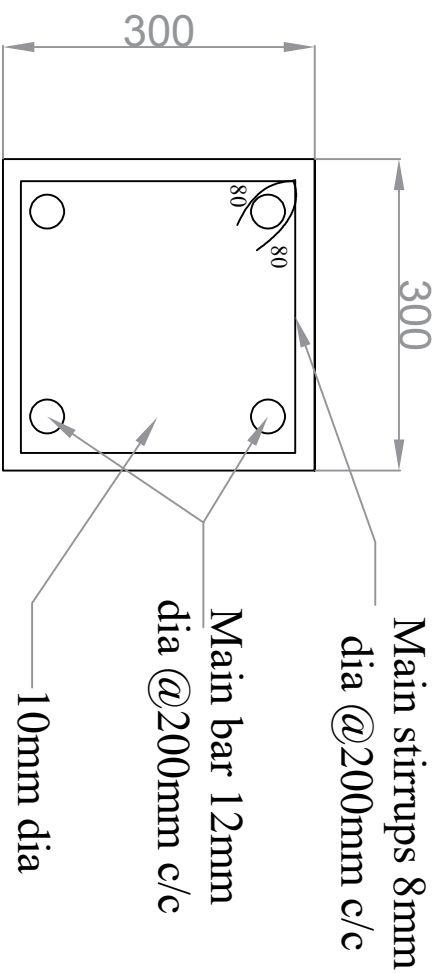


COLUMN DETAILS

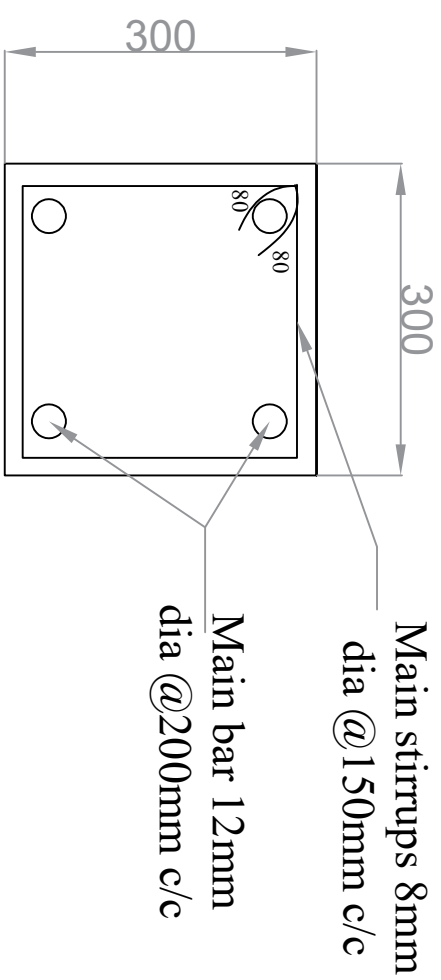

PLINTH BEAM DETAILS

BOUNDARY WALL REINFORCEMENT DETAILS

ODISHA POWER GENERATION CORPORATION LTD	
WORK NAME - CONSTRUCTION OF FOOTBALL STADIUM AT BHAINSA	
Prepared by	Ayashkant Sahoo
Reviewed by	Satyabrat Malla
Approved by	Sajan Ku. Dash
Date: 10/10/2026	Revision: REV0
Drawing no.: BW/RD/02	

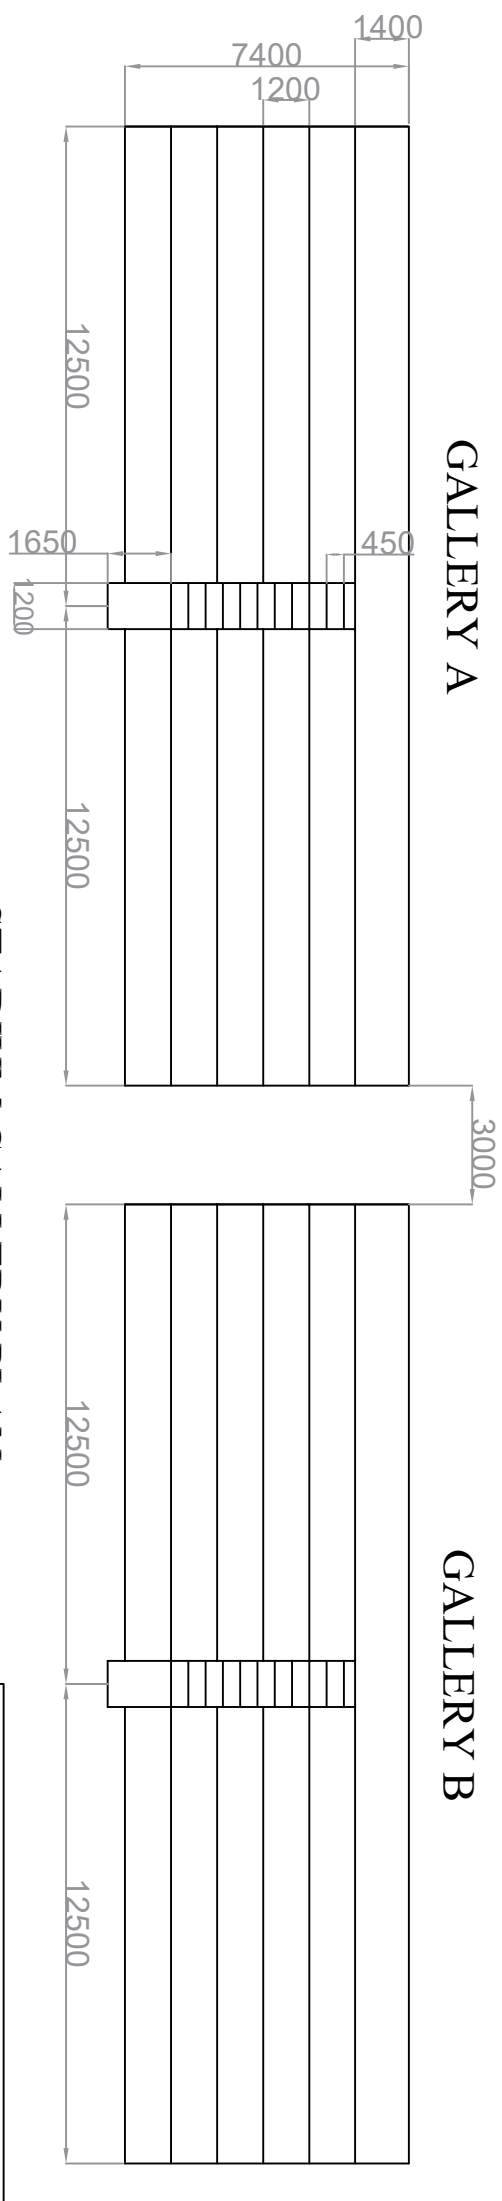


GALLERY A

GALLERY B

STADIUM GALLERY PLAN

ALL DIMENSION IN MM

ODISHA POWER GENERATION CORPORATION LTD	
WORK NAME - CONSTRUCTION OF FOOTBALL STADIUM AT BHAINSA	
Prepared by	Ayashkant Sahoo
Reviewed by	Satyabratt Malla
Approved by	Sajan Ku. Dash
Date: 10/10/2026	Revision: REV0
Drawing no.: GL/P/01	

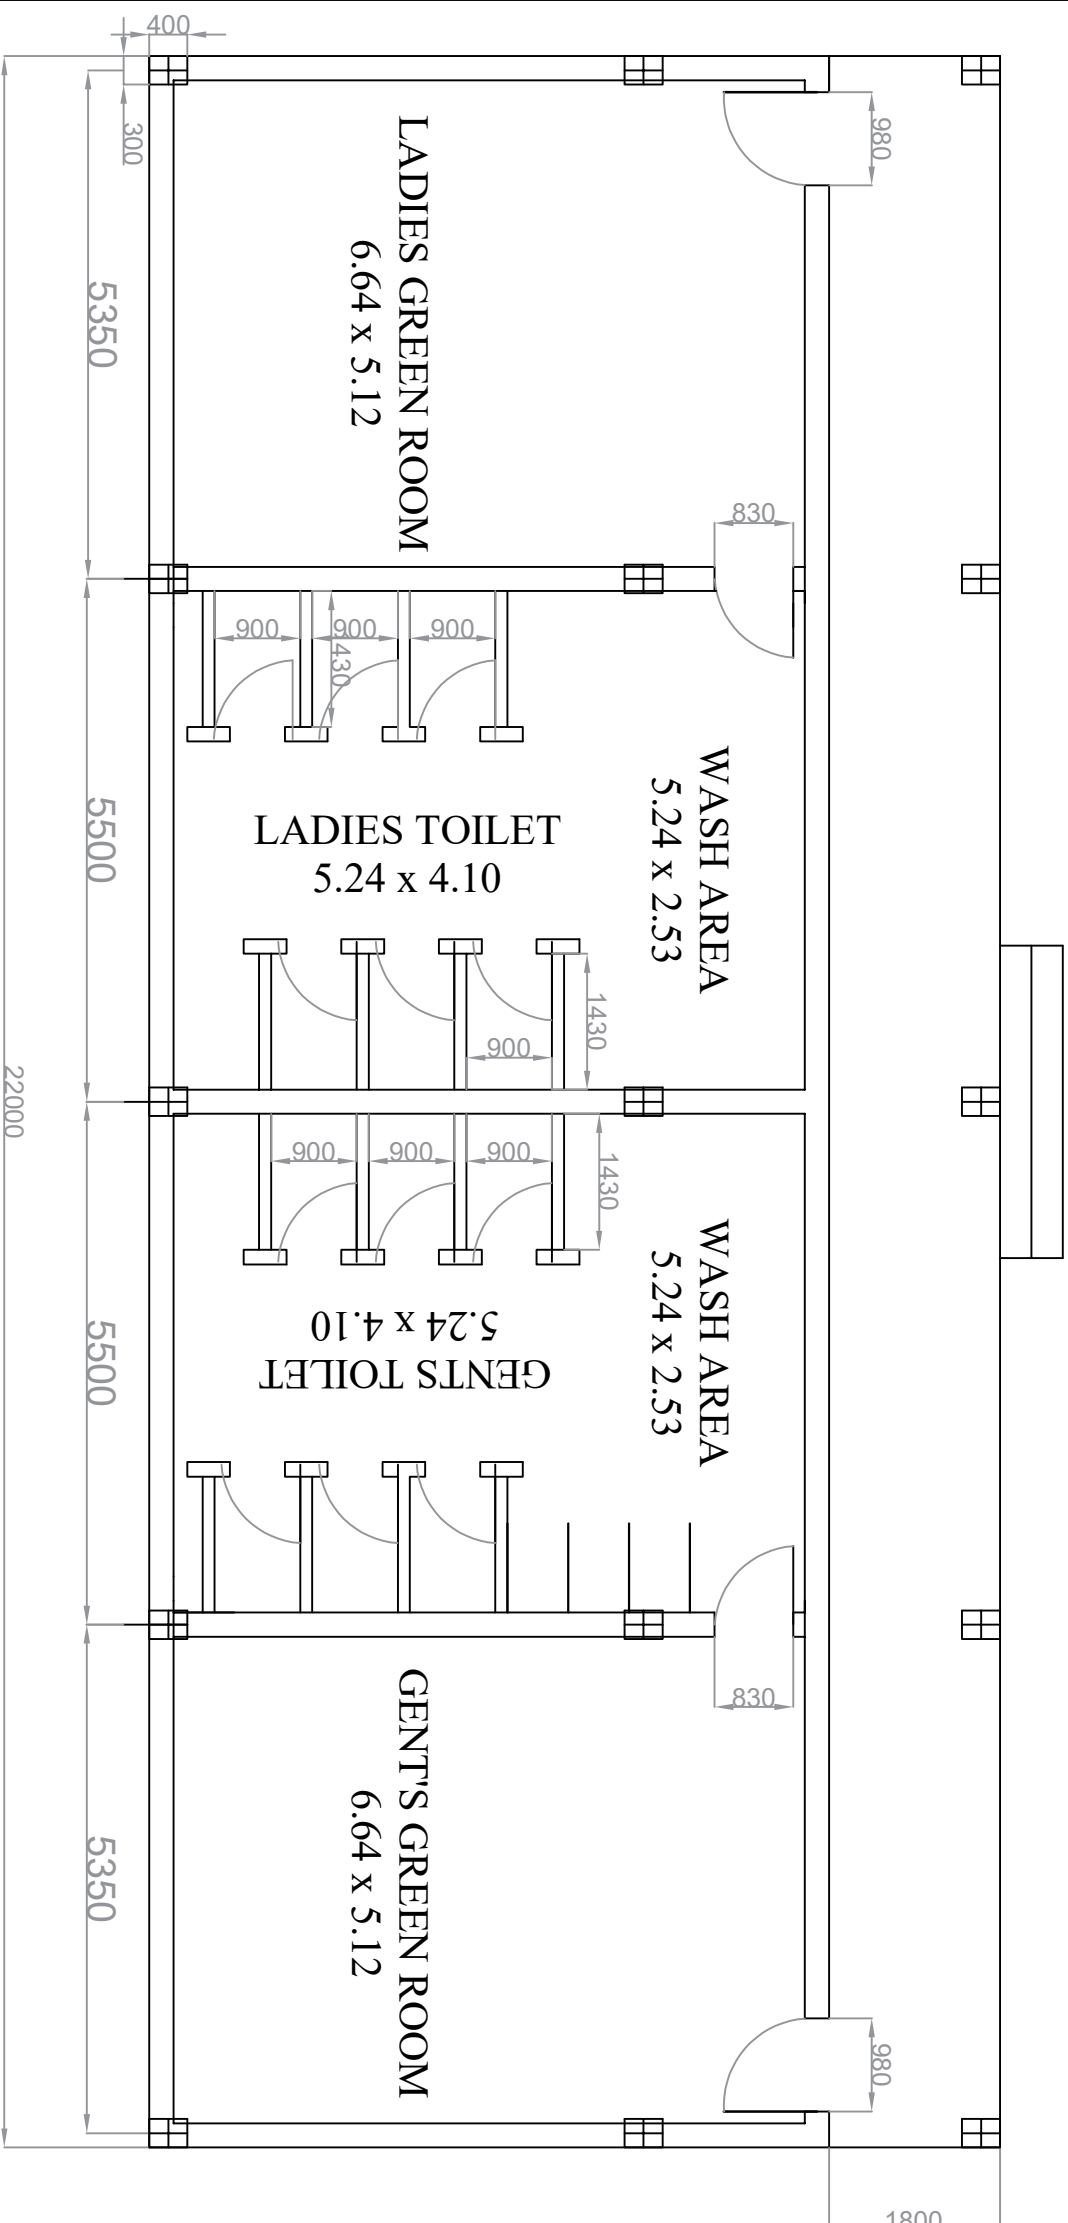




ODISHA POWER GENERATION CORPORATION LTD
WORK NAME - CONSTRUCTION OF FOOTBALL STADIUM AT BHAINSA

TOILET COMPLEX FLOOR PLAN

ALL DIMENSION IN MM


ODISHA POWER GENERATION CORPORATION LTD			
WORK NAME - CONSTRUCTION OF FOOTBALL STADIUM AT BHAINSA			
Prepared by	Ayashkant Sahoo		
Reviewed by	Satyabrata Malla		
Approved by	Sajan Ku. Dash		
Date: 10/10/2026	Revision: REV0		
Drawing no.: TC/P/01			

ALL DIMENSION IN MM

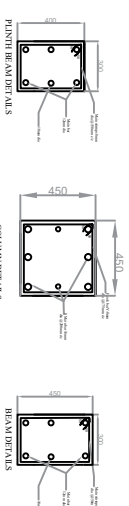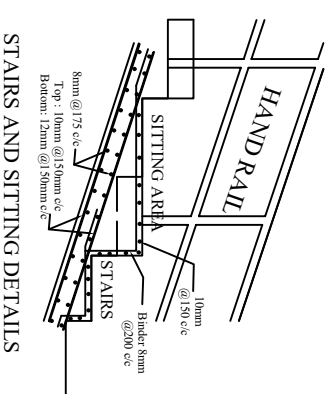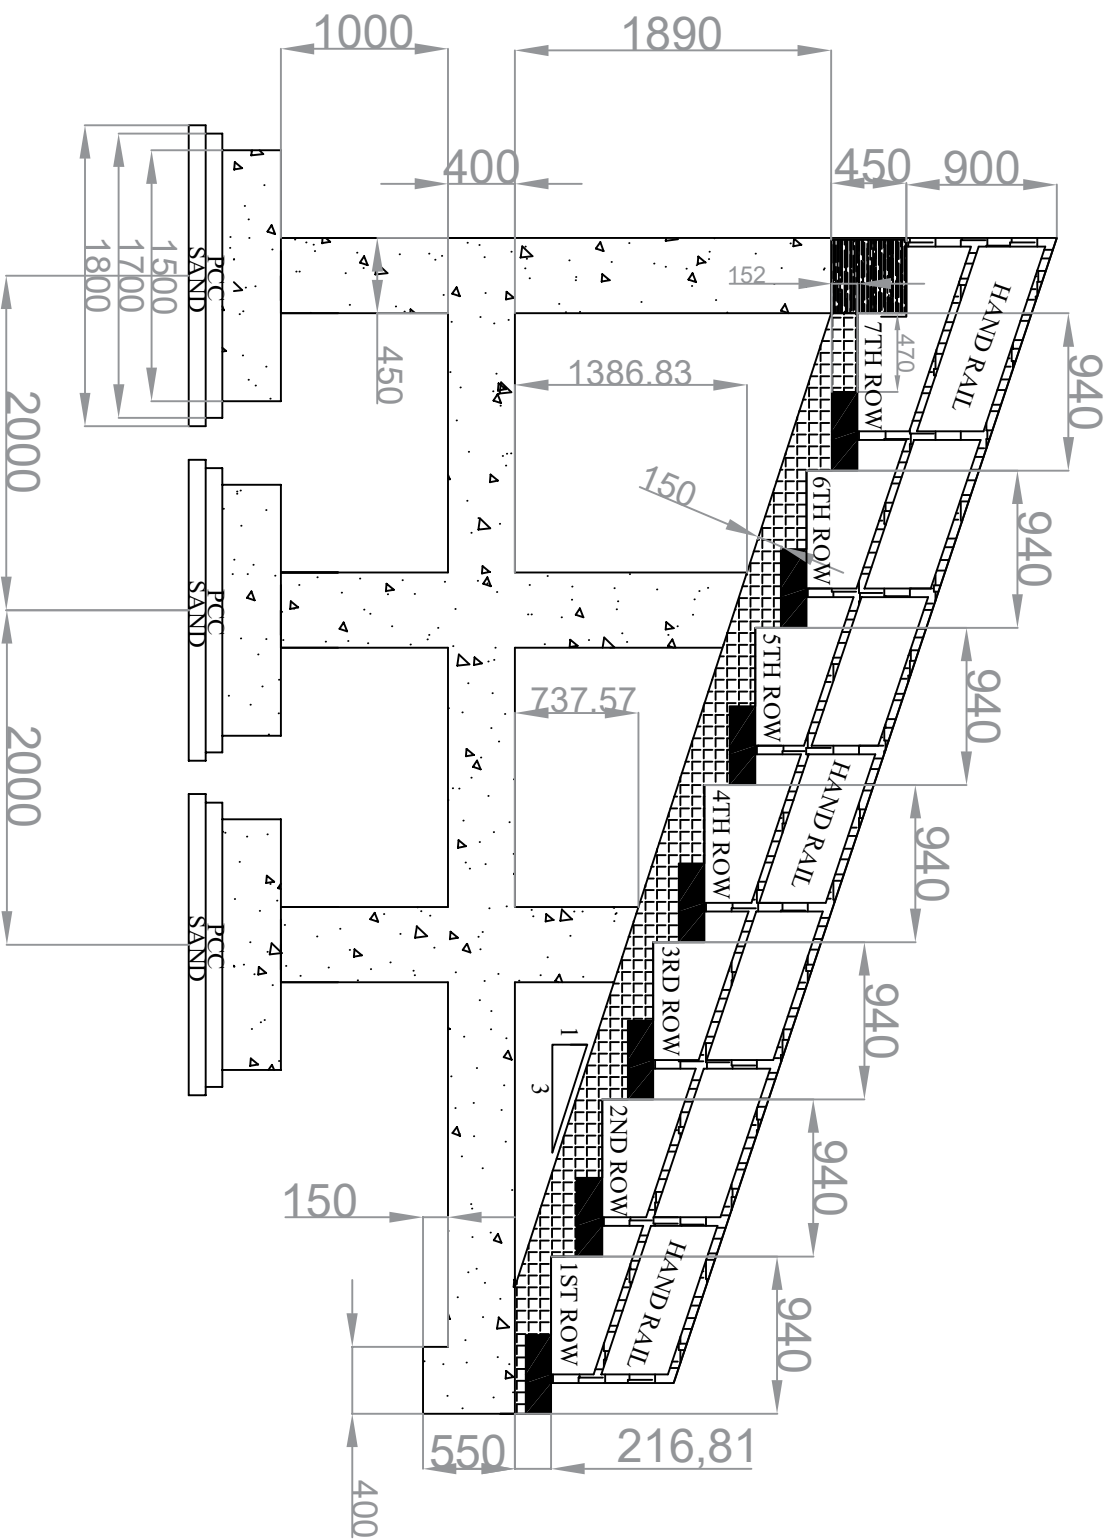

GALLERY FOUNDATION DETAILS AND SIDE VIEW


ODISHA POWER GENERATION CORPORATION LTD	
WORK NAME - CONSTRUCTION OF FOOTBALL STADIUM AT BHAINSA	
Prepared by	Ayashkant Sahoo
Reviewed by	Satyabrat Malla
Approved by	Sajan Ku. Dash
Date: 10/10/2026	Revision: REV0
Drawing no.: GL/SD/02	

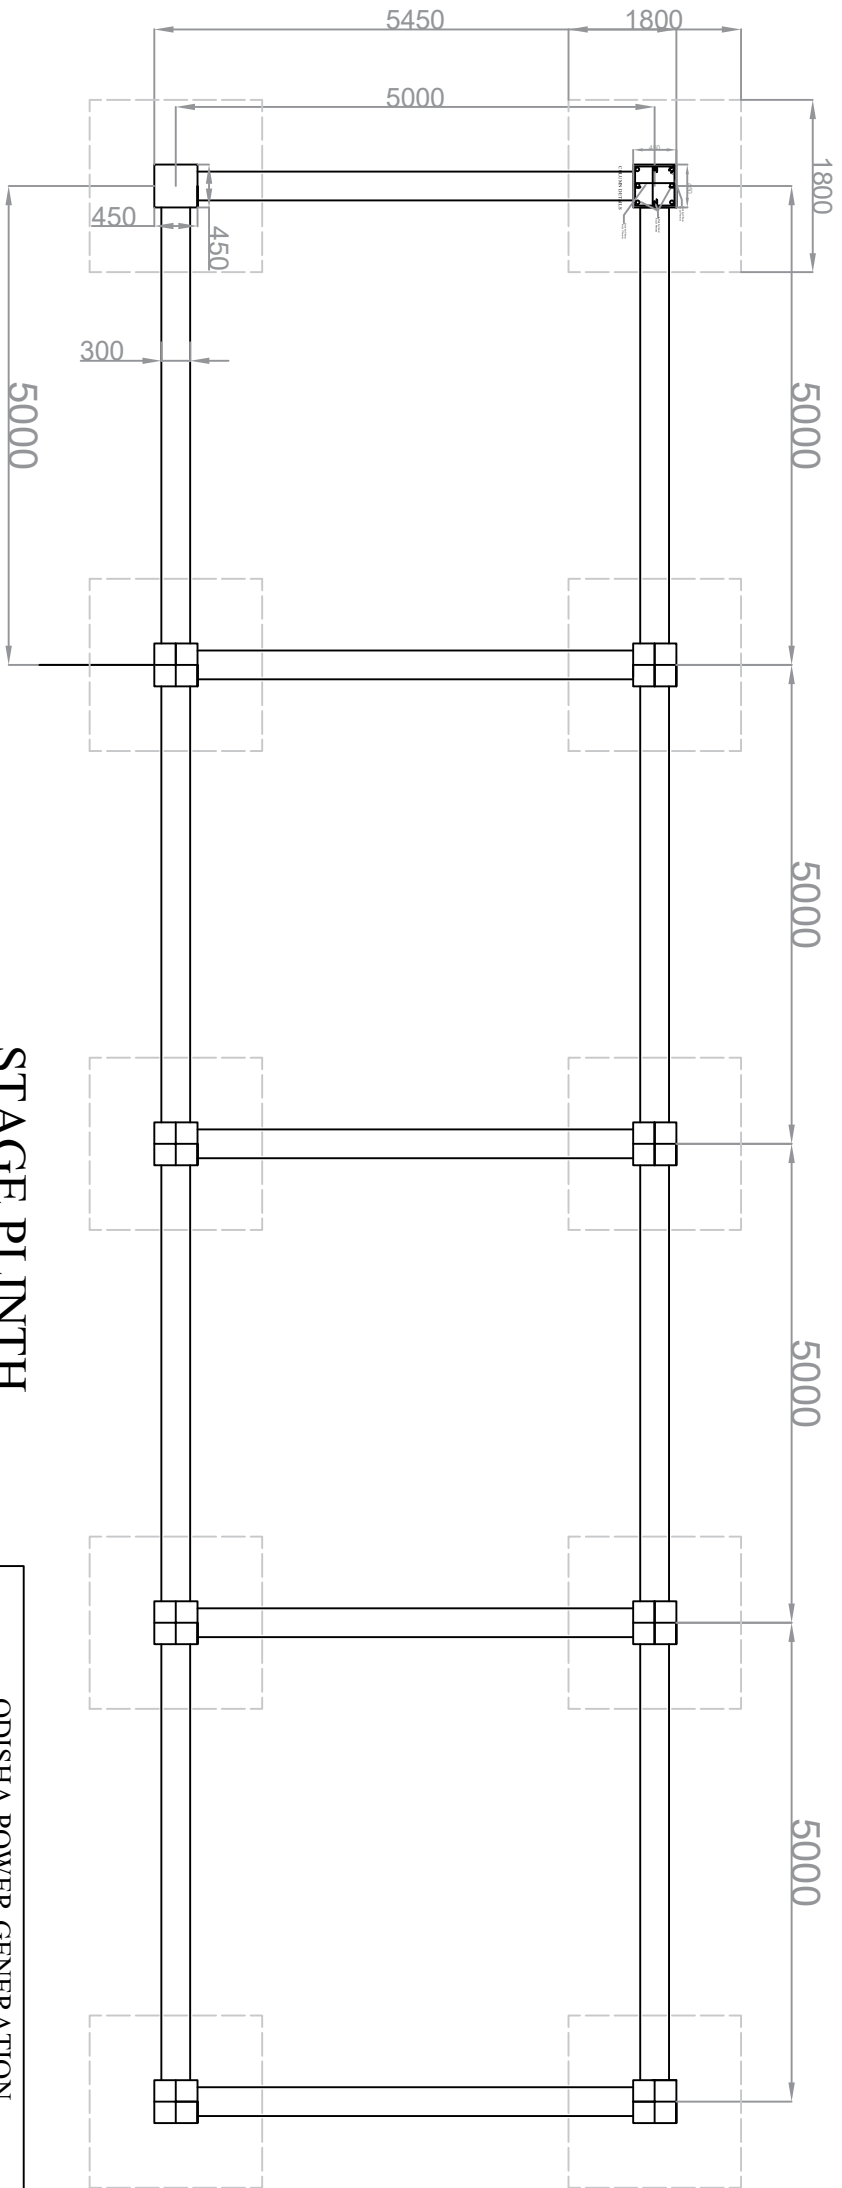

STAGE PLINTH
BEAM PLAN

ODISHA POWER GENERATION CORPORATION LTD			
WORK NAME - CONSTRUCTION OF FOOTBALL STADIUM AT BHAINSA			
Prepared by	Ayashkant Sahoo		
Reviewed by	Satyabrata Malla		
Approved by	Sajan Ku. Dash		
Date: 10/10/2026		Revision: REV0	
Drawing no.: ST/P/02			


ALL DIMENSION IN MM

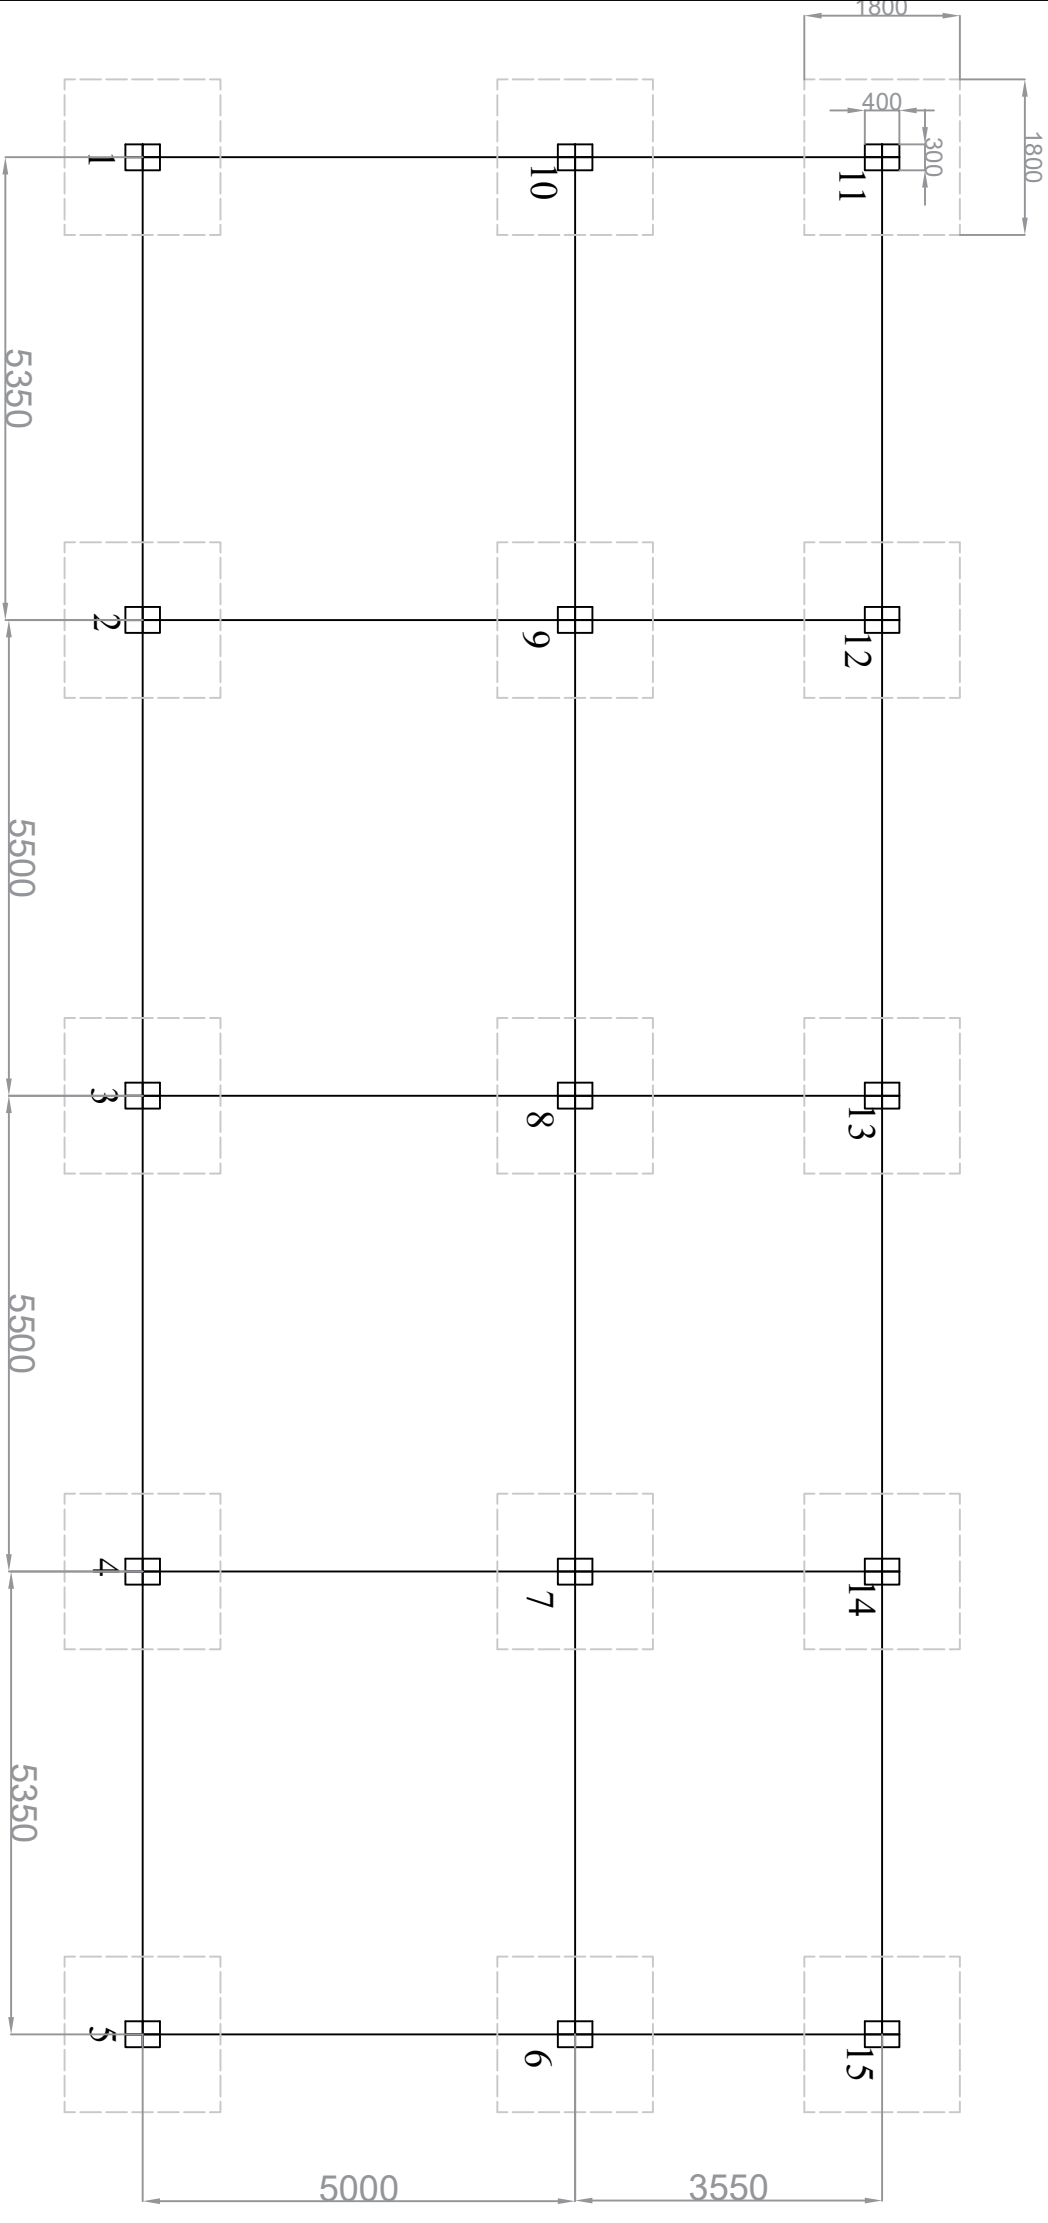




TOILET COMPLEX
FOUNDATION PLAN

ALL DIMENSION IN MM

ODISHA POWER GENERATION CORPORATION LTD			
WORK NAME - CONSTRUCTION OF FOOTBALL STADIUM AT BHAINSA			
Prepared by	Ayashkant Sahoo		
Reviewed by	Satyabratt Malla		
Approved by	Saian Ku. Dash		
Date: 10/10/2026			Revision: REV0
Drawing no.: TC/P/02			

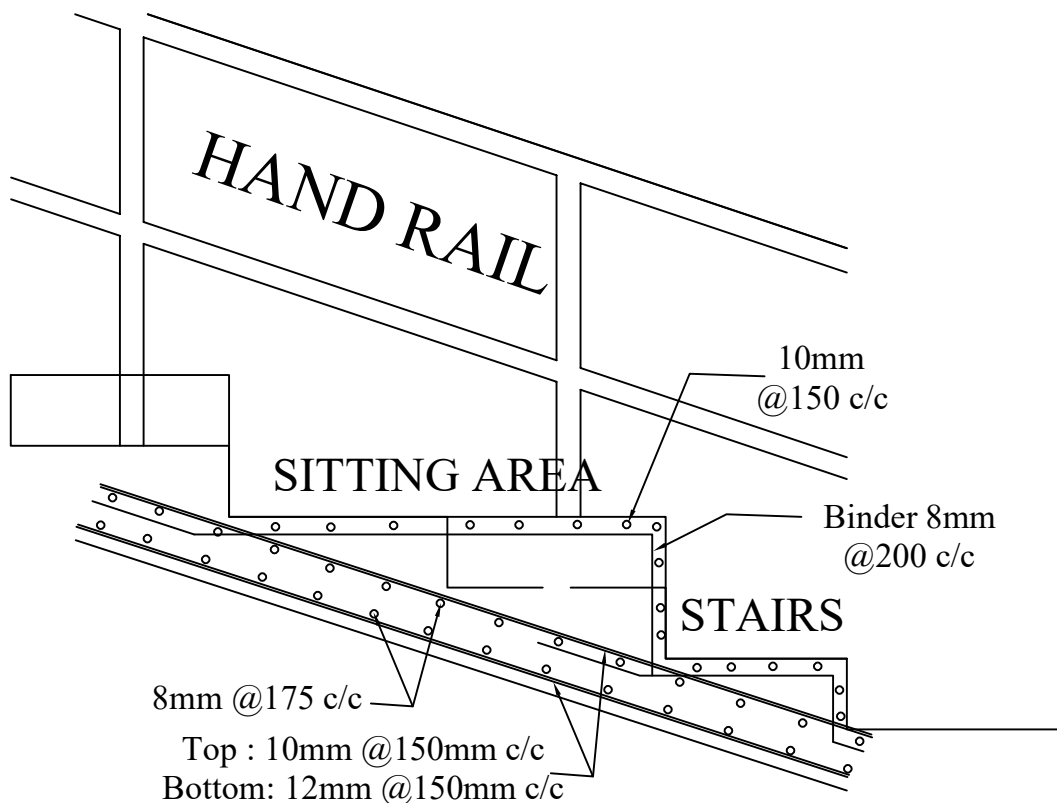


STAIRS AND SITTING DETAILS

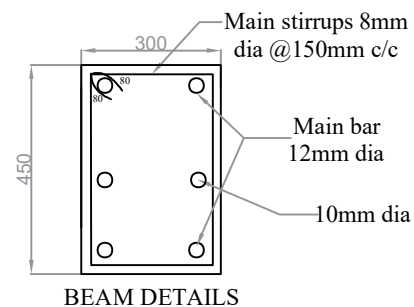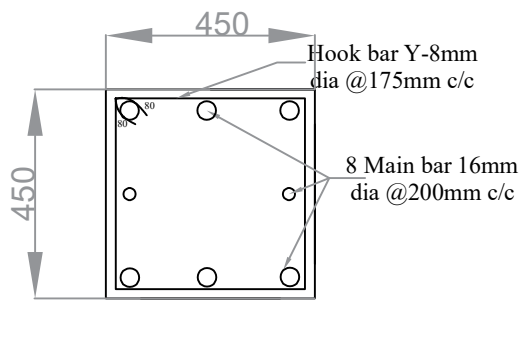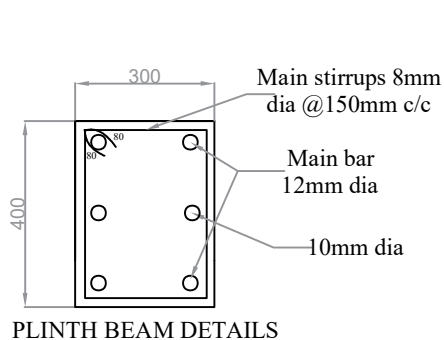

GALLERY REINFORCEMENT DETAILS

ALL DIMENSION IN MM


ODISHA POWER GENERATION CORPORATION LTD		
WORK NAME - CONSTRUCTION OF FOOTBALL STADIUM AT BHAINSA		
Prepared by	Ayashkant Sahoo	
Reviewed by	Satyabrat Malla	
Approved by	Sajan Ku. Dash	
Date: 10/10/2026		Revision: REV0
Drawing no.: GL/RD/03		

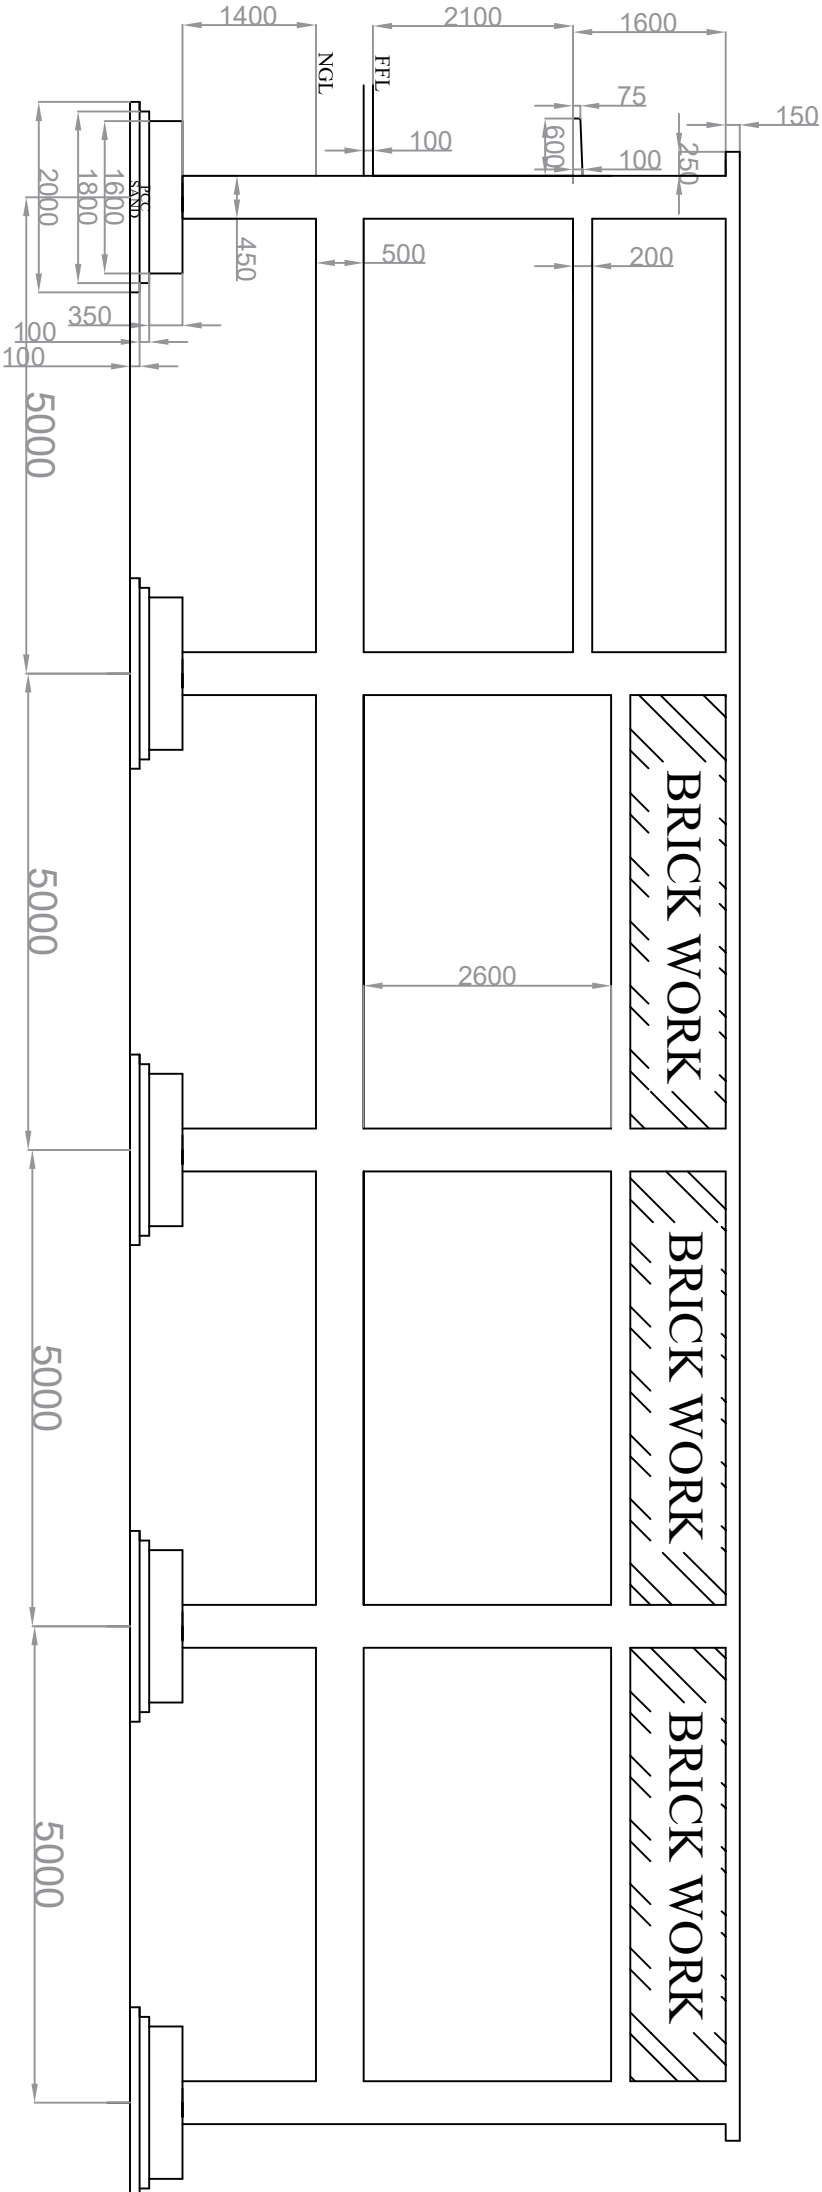

STAGE FRONT VIEW

ALL DIMENSION IN MM


ODISHA POWER GENERATION CORPORATION LTD			
WORK NAME - CONSTRUCTION OF FOOTBALL STADIUM AT BHAINSA			
Prepared by	Ayashkant Sahoo		
Reviewed by	Satyabrata Malla		
Approved by	Sajan Ku. Dash		
Date: 10/10/2026	Revision: REV0		
Drawing no.: ST/P/03			

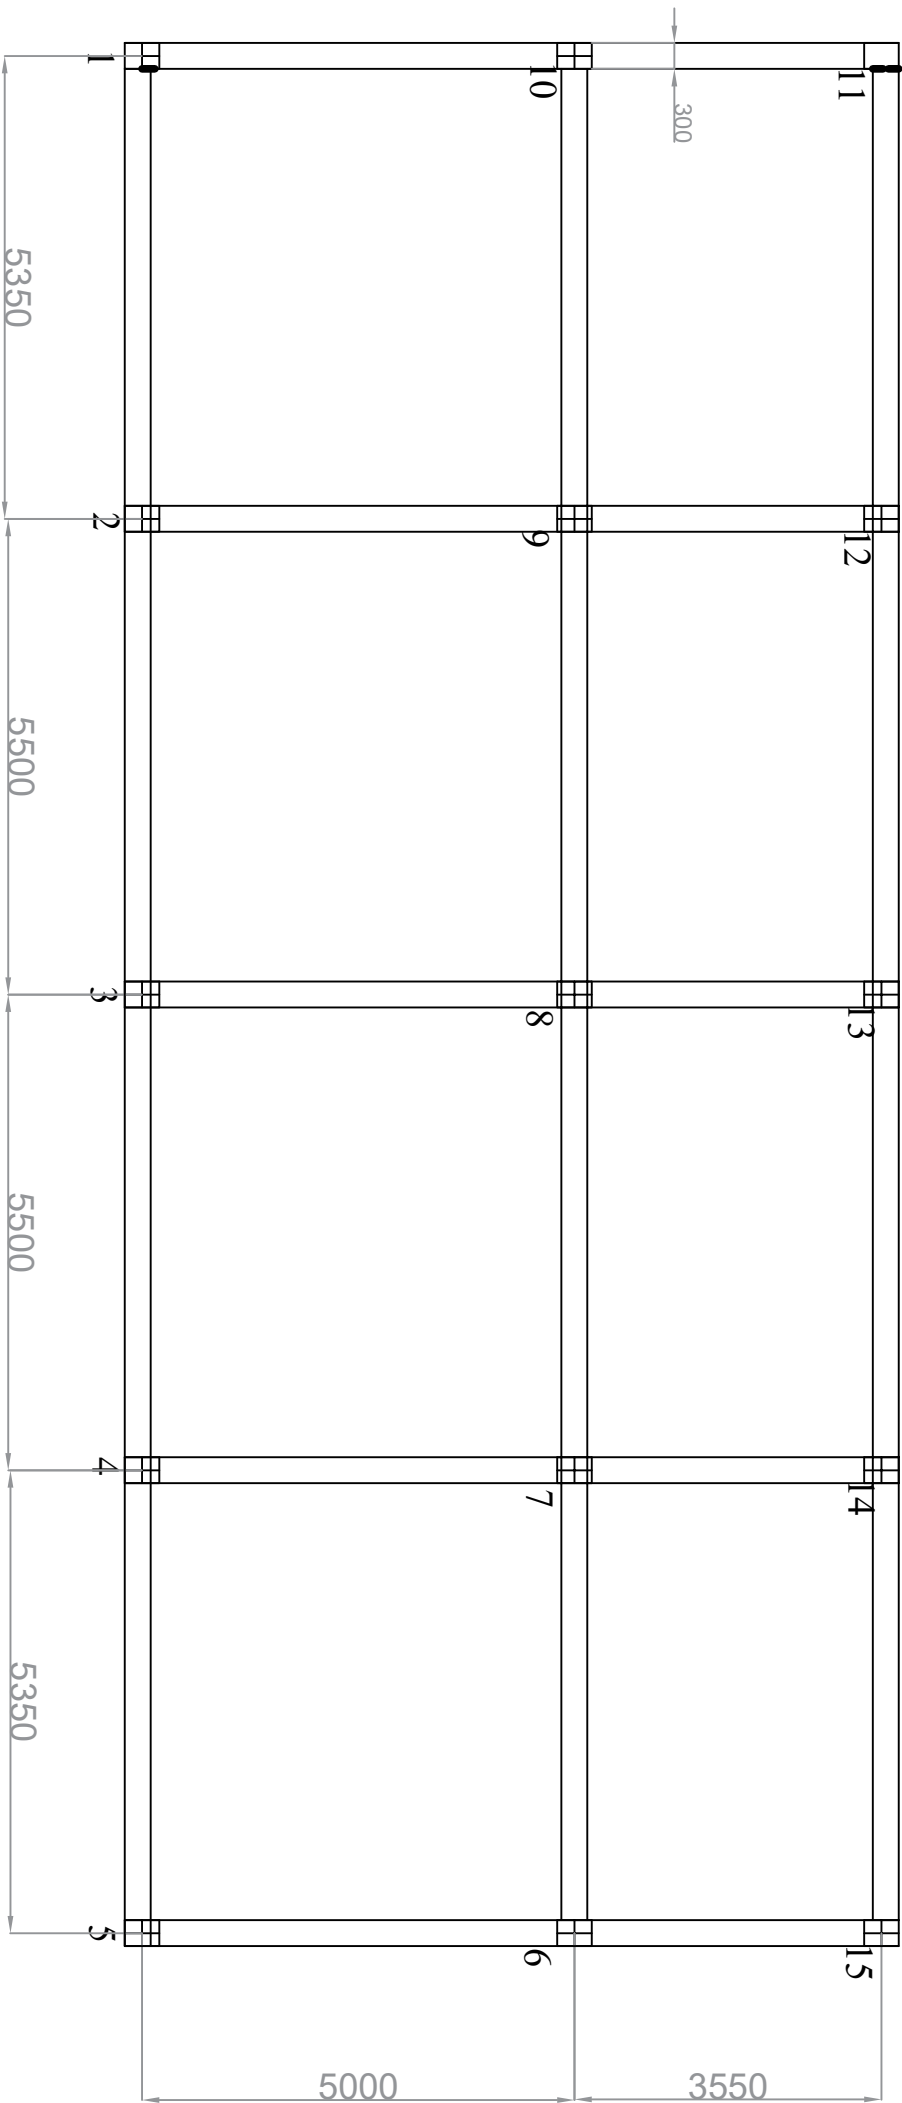


TOILET COMPLEX BEAM PLAN

ALL DIMENSION IN MM

ODISHA POWER GENERATION CORPORATION LTD		
WORK NAME - CONSTRUCTION OF FOOTBALL STADIUM AT BHAINSA		
Prepared by	Ayashkant Sahoo	
Reviewed by	Satyabrat Malla	
Approved by	Sajan Ku. Dash	
Date: 10/10/2026		Revision: REV0
Drawing no.: TC/P/03		

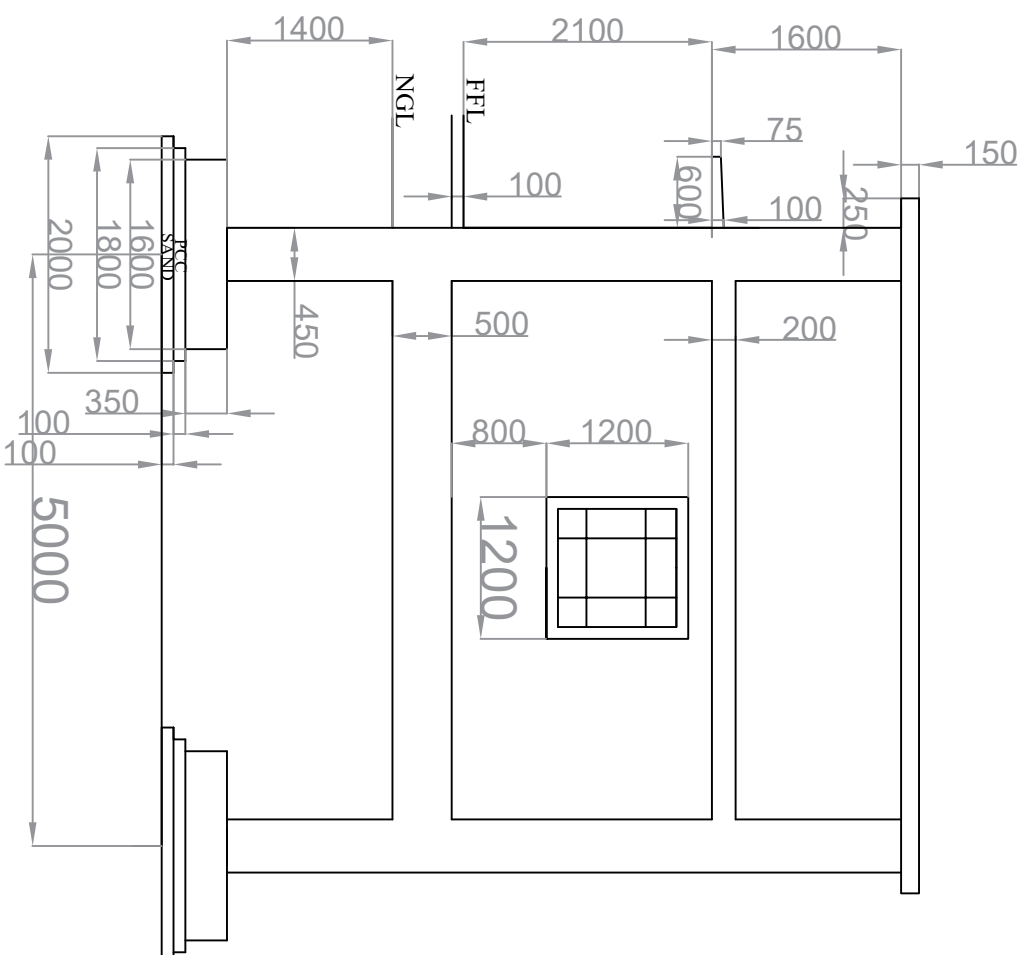

STAGE LEFT
SIDE VIEW

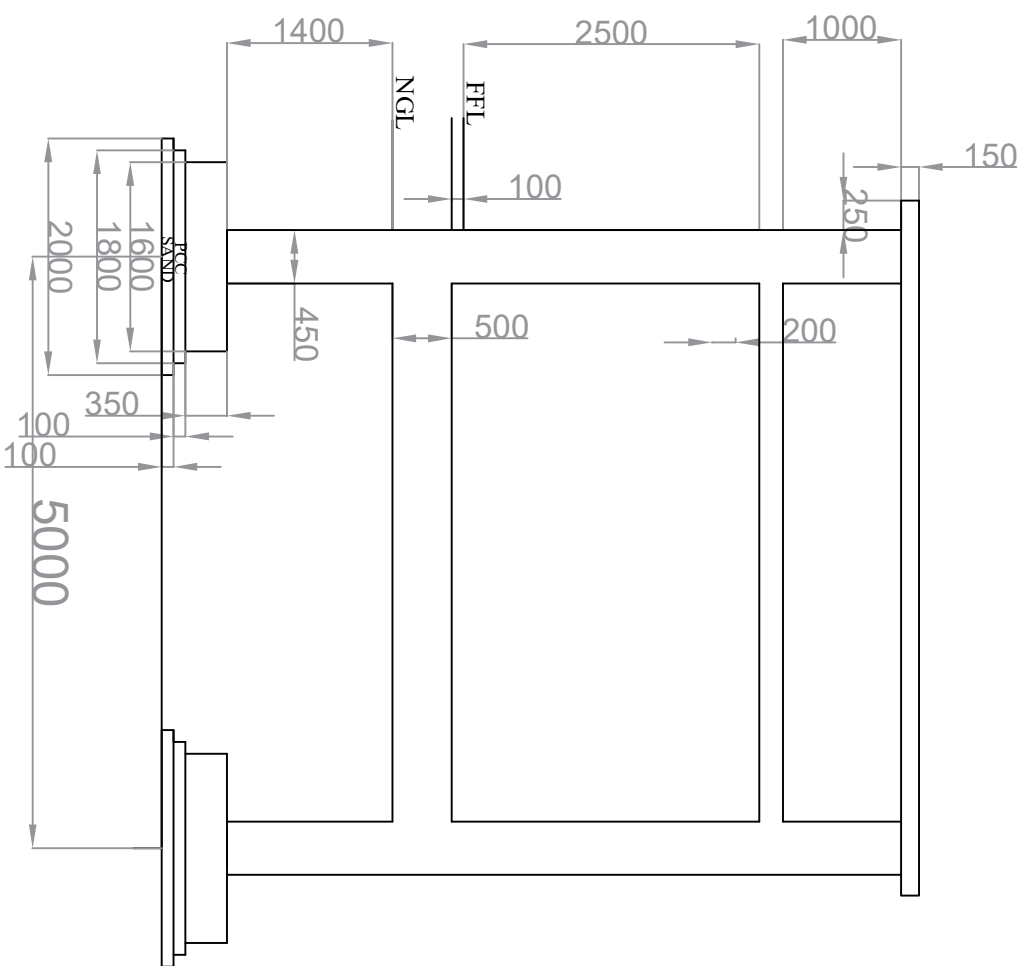


STAGE RIGHT SIDE VIEW


ODISHA POWER GENERATION CORPORATION LTD	
WORK NAME - CONSTRUCTION OF FOOTBALL STADIUM AT BHAINSA	

Prepared by	Ayashkant Sahoo		
Reviewed by	Satyabrata Malla		
Approved by	Sajan Ku. Dash		
Date: 10/10/2026			Revision: REV0
Drawing no.: ST/SD/04			


ALL DIMENSION IN MM

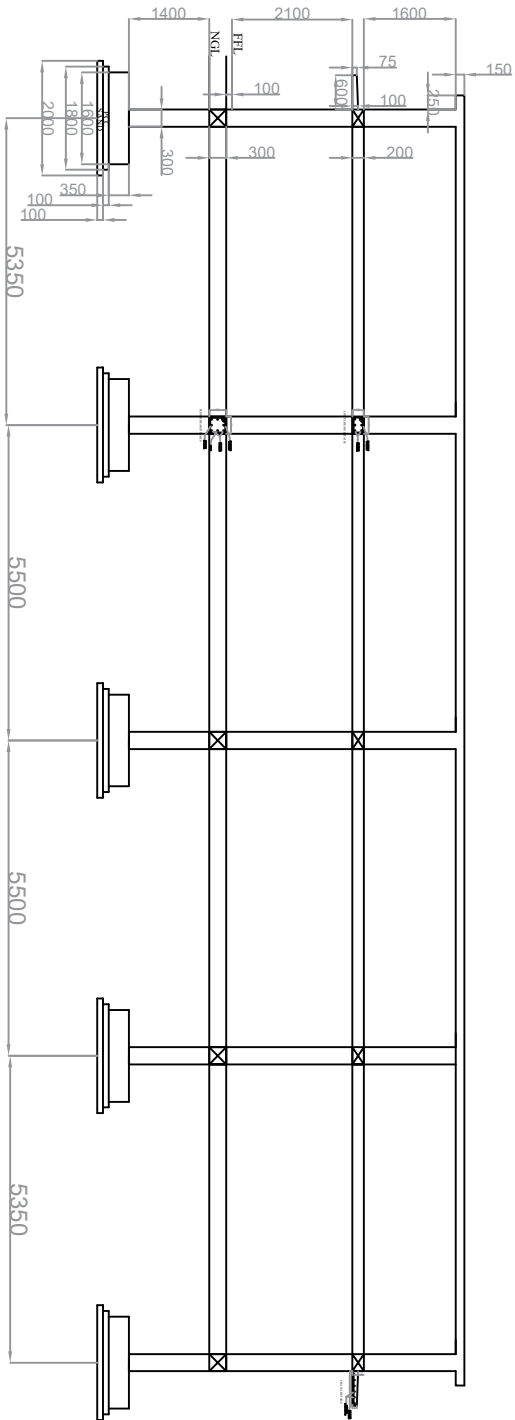


TOILET COMPLEX FRONT VIEW

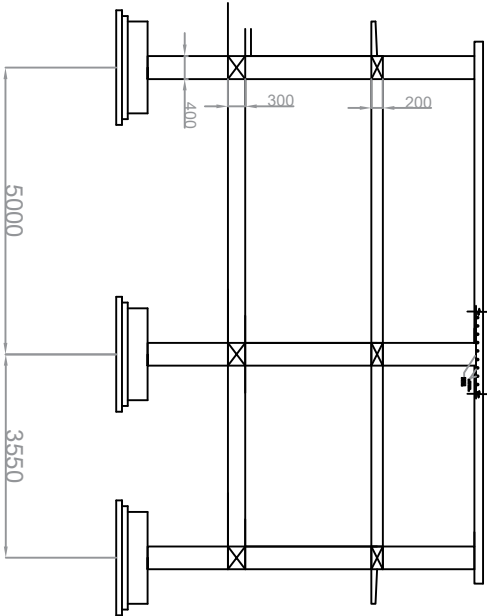

TOILET COMPLEX SIDE VIEW

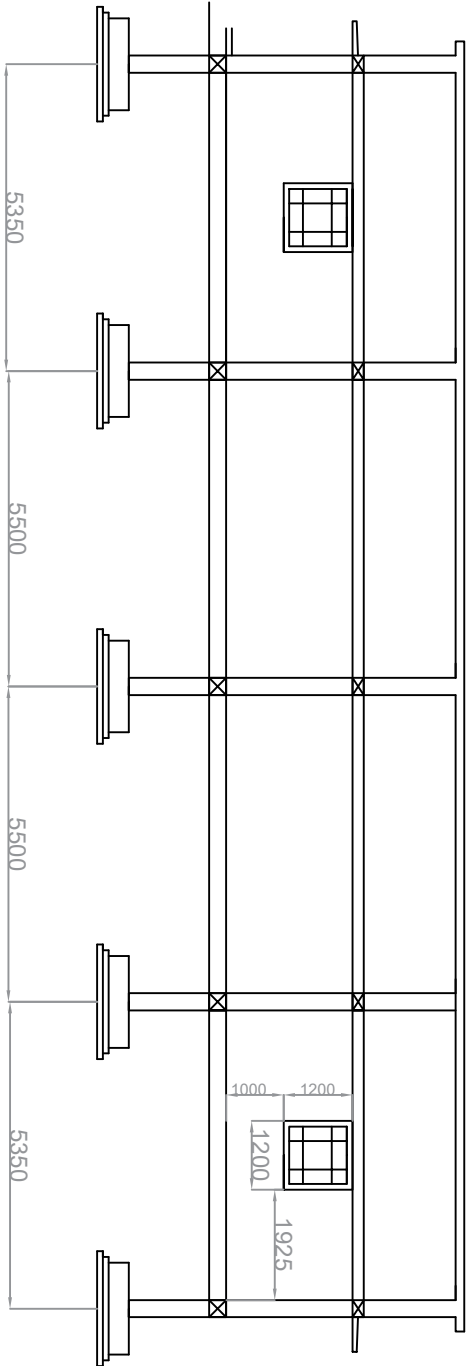

FRONT VIEW WITH WINDOW


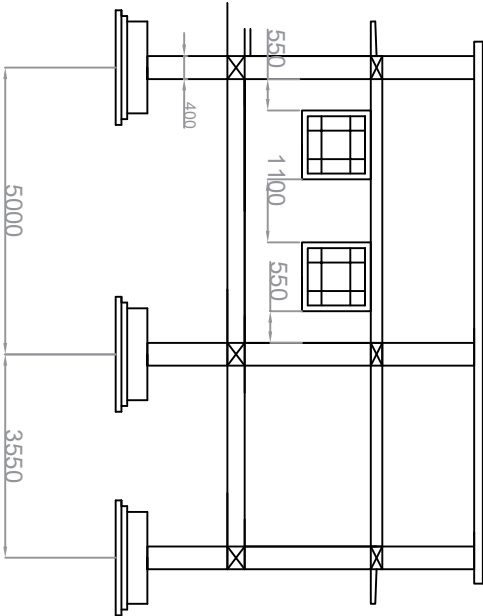


SIDE VIEW WITH WINDOW

ALL DIMENSION IN MM

ODISHA POWER GENERATION CORPORATION LTD			
WORK NAME - CONSTRUCTION OF FOOTBALL STADIUM AT BHAINSA			
Prepared by	Ayashkant Sahoo		
Reviewed by	Satyabrata Malla		
Approved by	Sajan Ku. Dash		
Date: 10/10/2026	Revision: REV0		
Drawing no.: TC/SV/04			

STAGE
REINFORCEMENT DETAILS

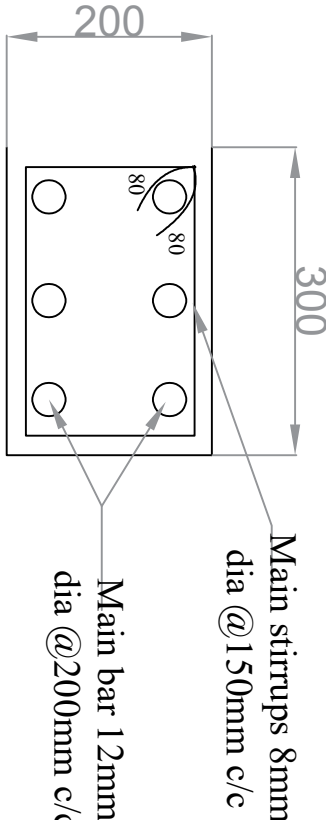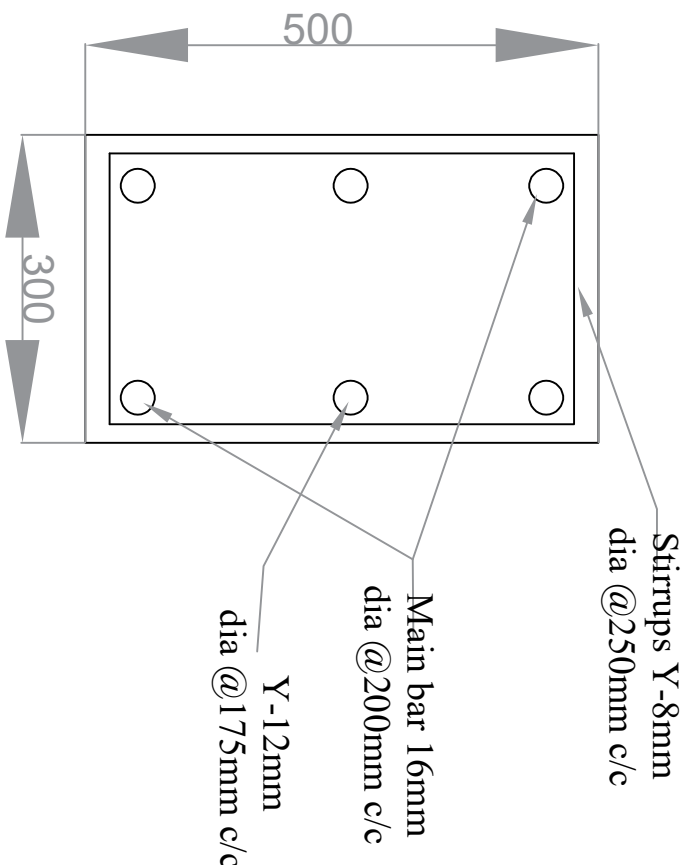


LINTEL BEAM DETAILS


PLINTH BEAM DETAILS

ALL DIMENSION IN MM


ODISHA POWER GENERATION CORPORATION LTD	
WORK NAME - CONSTRUCTION OF FOOTBALL STADIUM AT BHAINSA	
Prepared by	Ayashkant Sahoo
Reviewed by	Satyabrat Malla
Approved by	Sajan Ku. Dash
Date: 10/10/2026	Revision: REV0
Drawing no.: ST/RD/05	

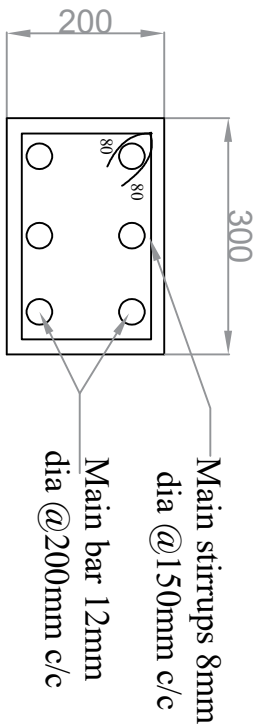


LINTEL BEAM DETAILS

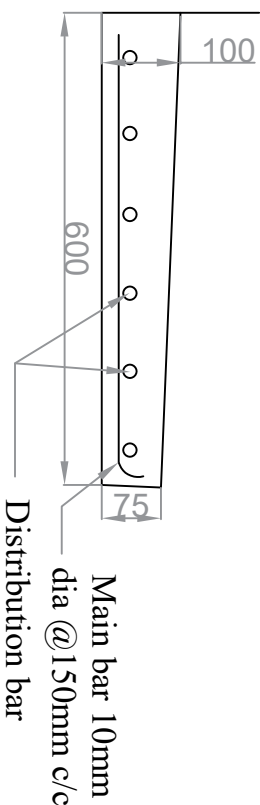

CHAJJA DETAILS

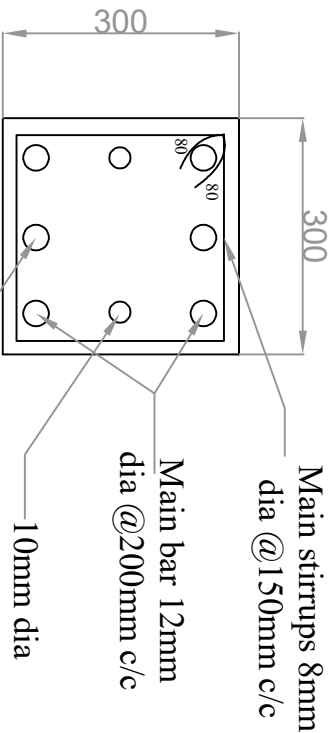

PLINTH BEAM DETAILS

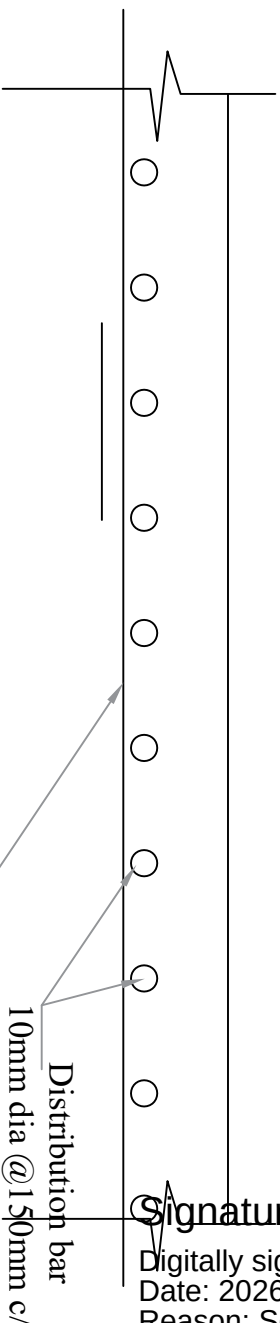

SLAB DETAILS

TOILET COMPLEX REINFORCEMENT DETAILS

Signature Not Verified

Digitally signed by MANOJ KUMAR PRADHAN
Date: 2026.10.15 12:11:06 IST
Reason: Secure Document
Location: India

ODISHA POWER GENERATION CORPORATION LTD	
---	--

WORK NAME - CONSTRUCTION OF FOOTBALL STADIUM AT BHAINSA	
---	--

Prepared by	Ayashkant Sahoo
-------------	-----------------

Reviewed by	Satyabrat Malla
-------------	-----------------

Approved by	Sajan Ku. Dash
-------------	----------------

Date: 10/10/2026	Revision: REV0
------------------	----------------

Drawing no.: TC/RD/05	
-----------------------	--