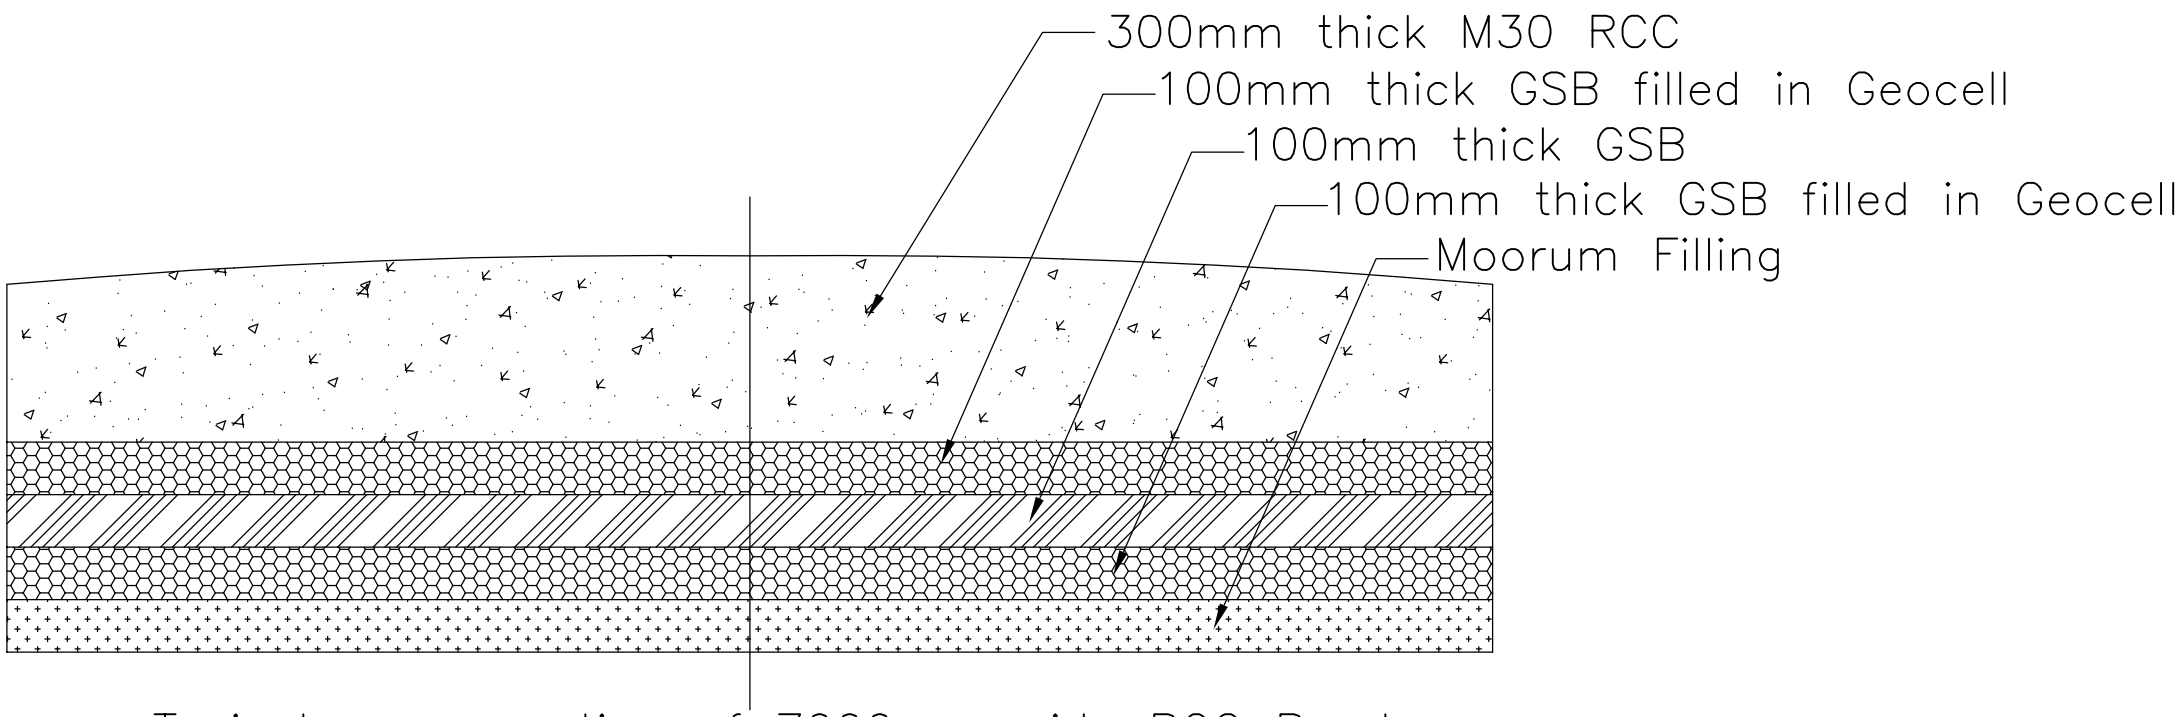


Typical cross section of 7000mm wide RCC Road